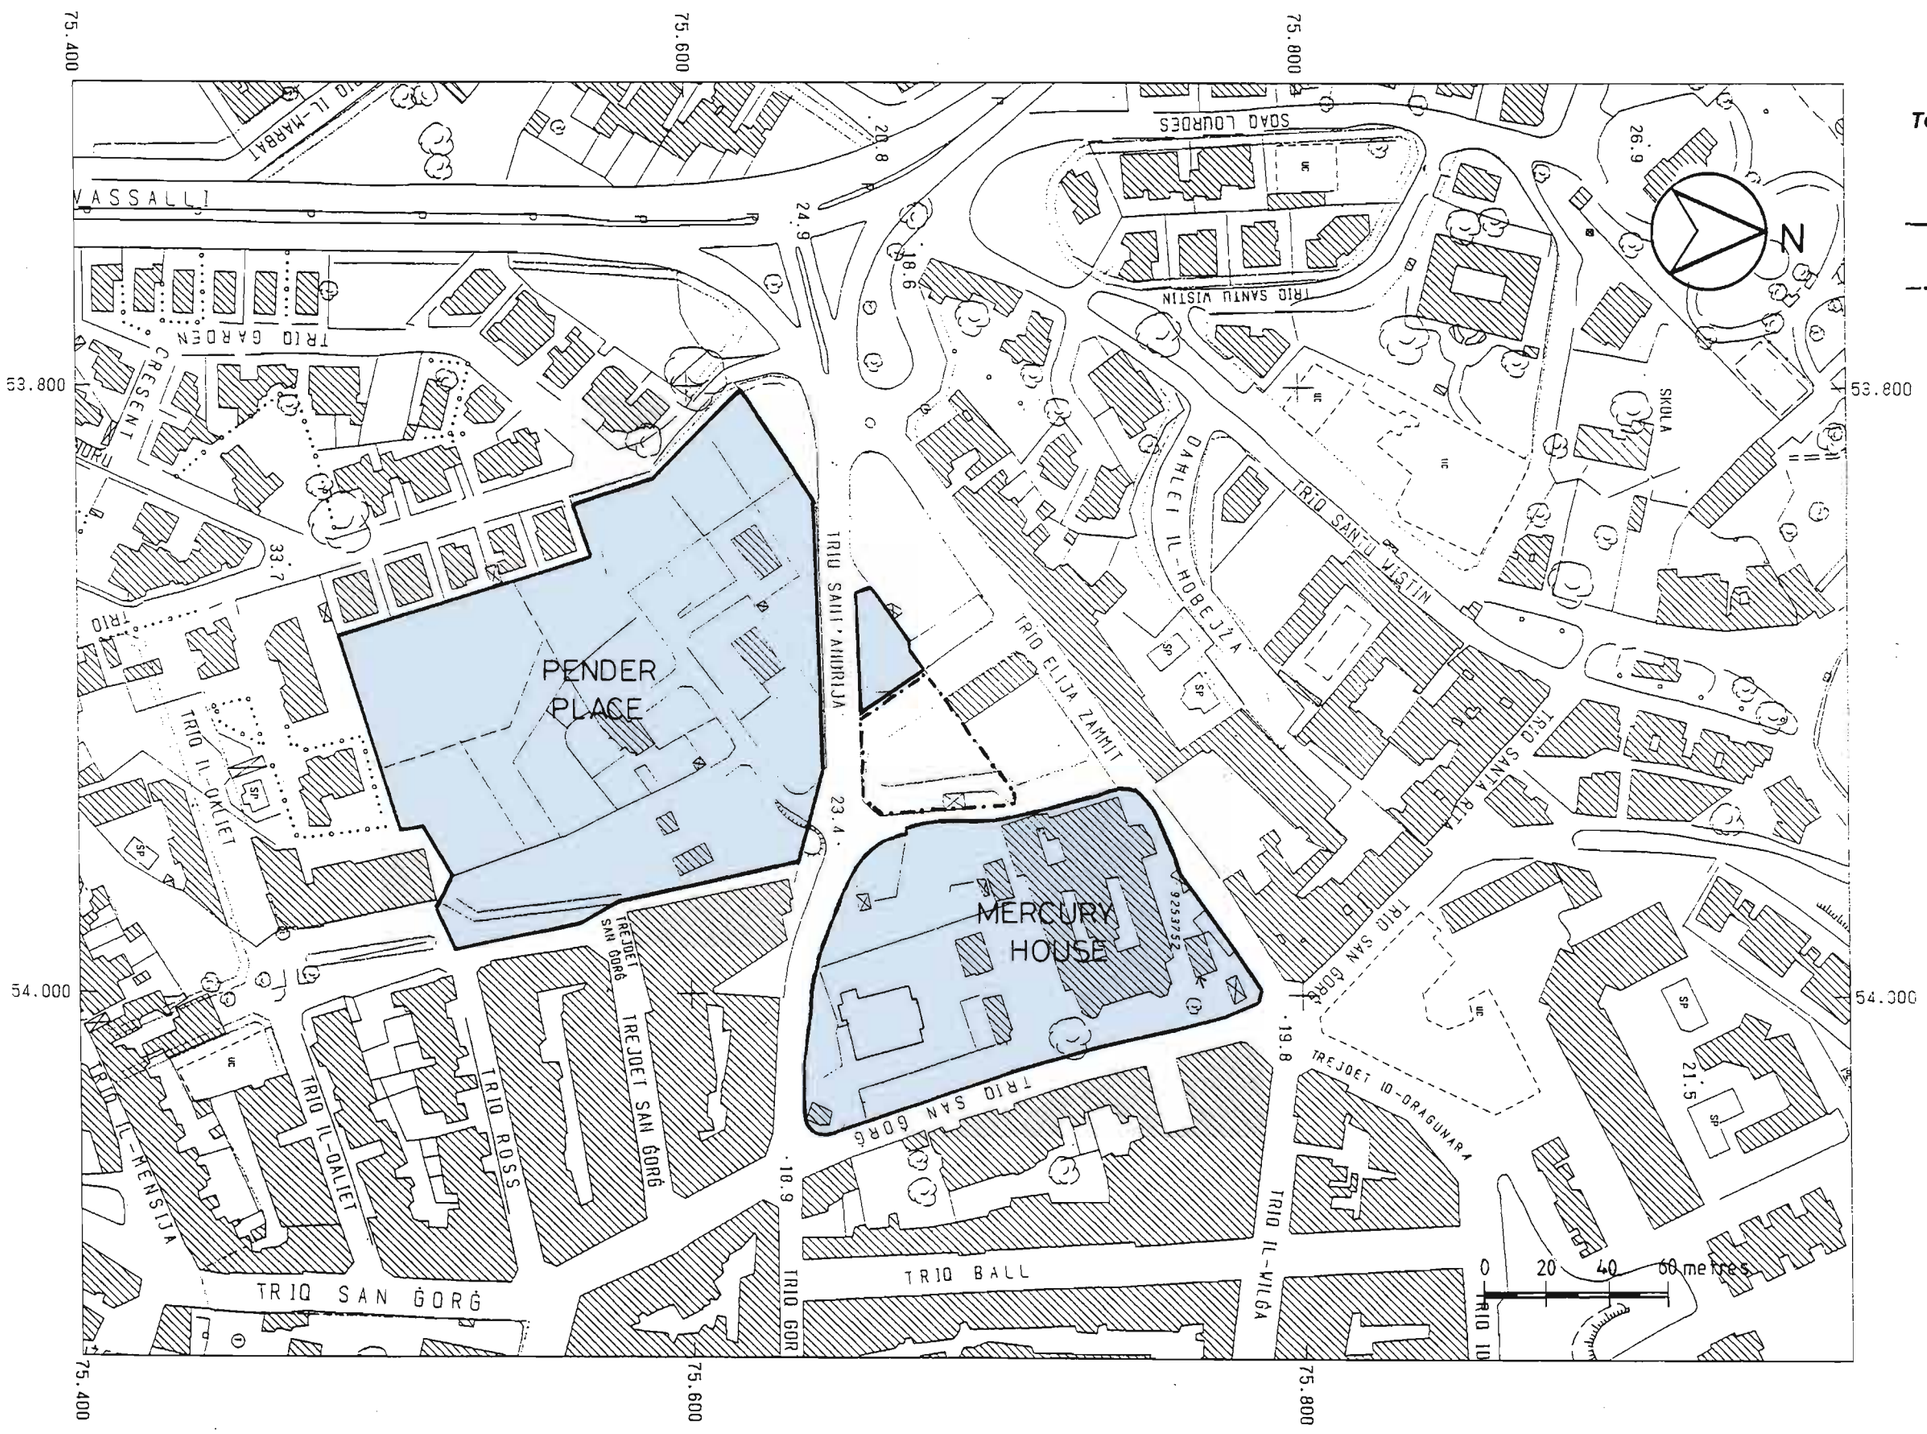

TeleMalta Property in Paceville

— covered by Development Brief (1997)

—·— not covered by Development Brief (1997)

LINO BIANCO

Architect, Civil Engineer & Environment Consultant

99, Vincenzo Bugeja Street,
Hamrun HRM 10,
Malta (Europe)

Tel: (356) 445276 Fax: (356) 251302

Client

TELEMALTA CORPORATION

Project

TELEMALTA SITES IN PACEVILLE

Drawing Title

SITE PLAN

Scale **1:2,000** Date **July '97**

Drawing No. 5_97/2-1